THIS DRAWING IS UNPUBLISHED. RELEASED FOR PUBLICATION ,19 .
© COPYRIGHT 19 ALL RIGHTS RESERVED.

LOC	DIST
J	

REVISIONS
変更

P	LTR	DESCRIPTION	DATE	DWN	APVD
	A3	REVISED PER ECO-11-005030	11MAR11	RK	HMR

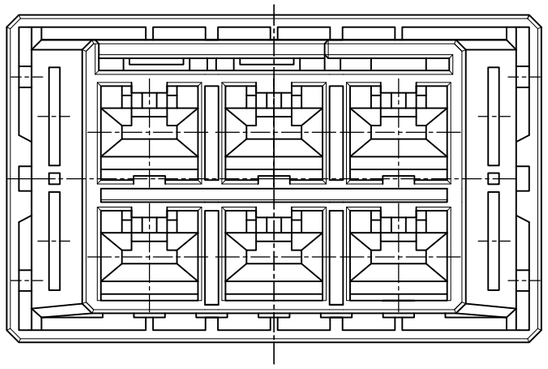

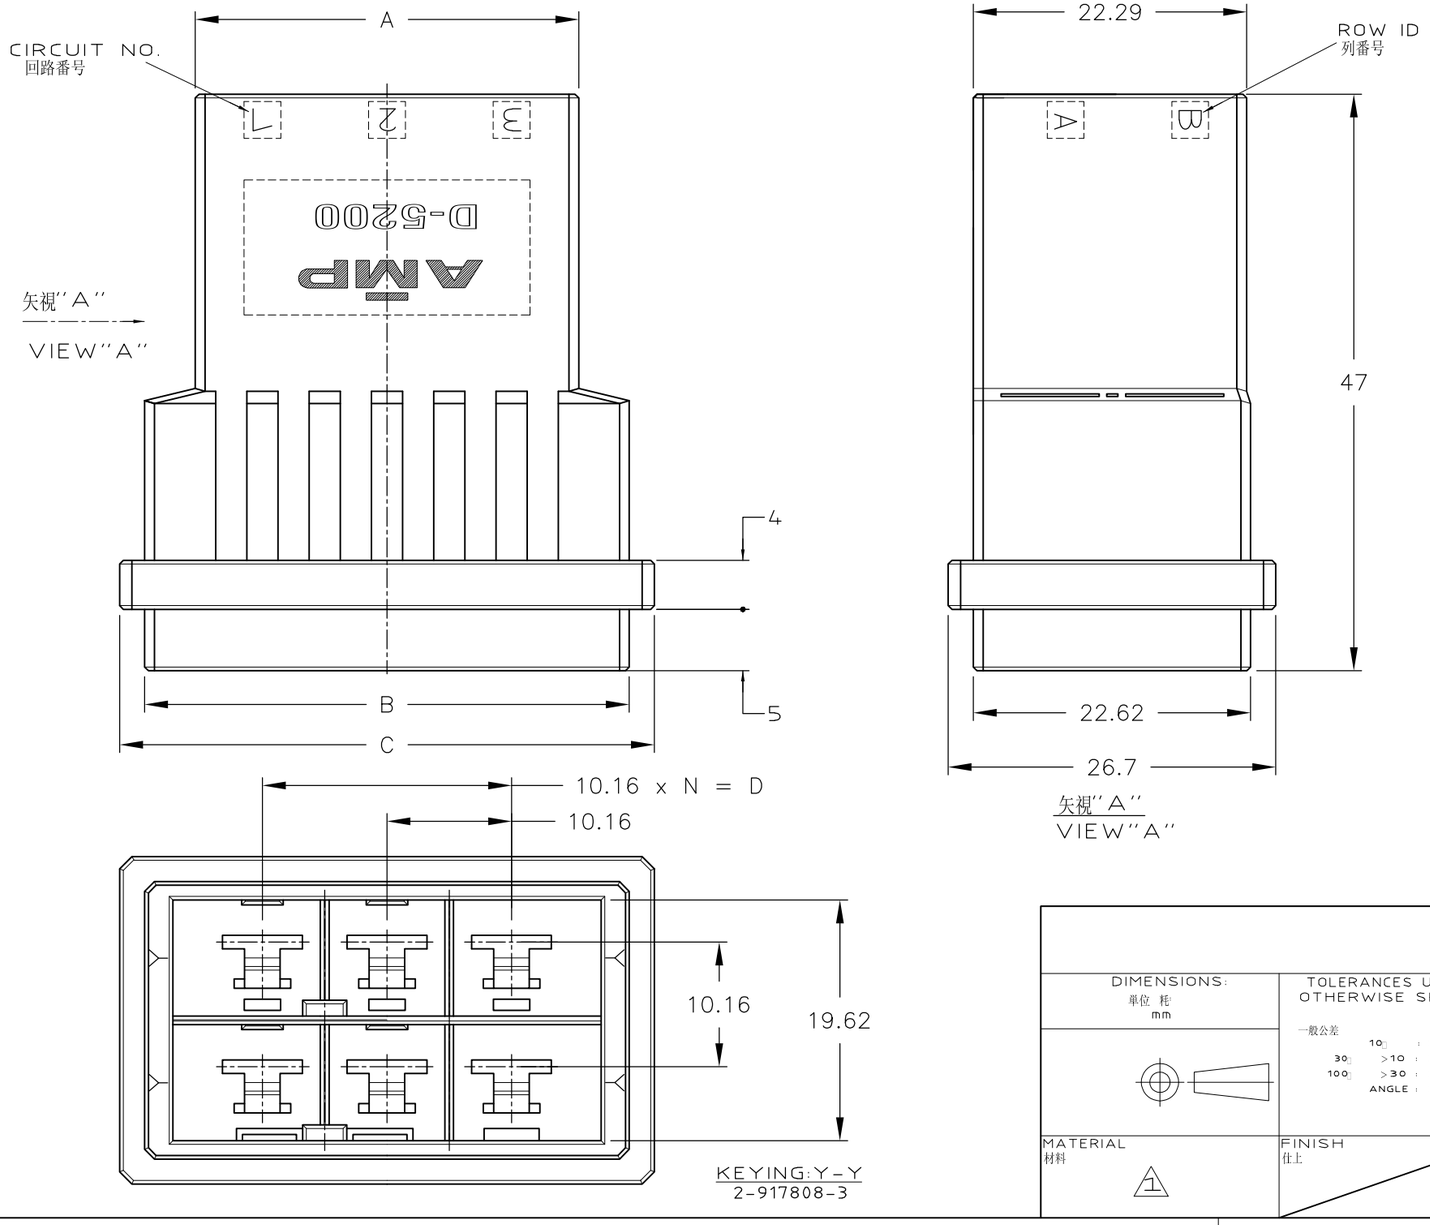

注 記

1. 材料 ハウジング ガラス入り熱可塑性
ポリエステル樹脂(94V-0),色 黒
2. ~~ハウジング全面にテフロン塗装のこと~~

NOTES

1. MATERIAL:HOUSING:GLASS FILED THERMO PLASTIC
,POLYESTER(94V-0),COLOR:BLACK
2. ~~TO COAT ALL SURFACE OF HOUSING WITH TEFLON~~

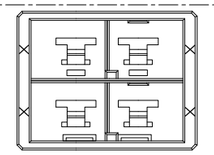
KEYING:X-X
1-917808-2

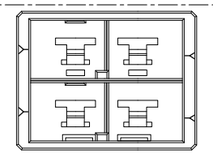
KEYING:Y-Y
2-917808-2

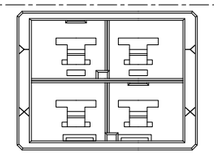
KEYING:X-Y
3-917808-2

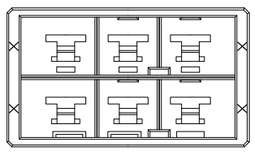
KEYING:X-X
1-917808-3

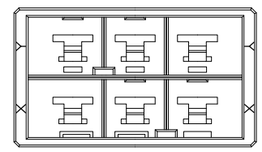
KEYING:X-Y
3-917808-3

								3-917808-3
								2-917808-3
		31.27	39.52	43.6	20.32	2	6	1-917808-3
OBSOLETE	2							~~6-917808-2~~
OBSOLETE	2							~~5-917808-2~~
								3-917808-2
								2-917808-2
		21.11	29.36	33.44	10.16	1	4	1-917808-2
FINISH		A	B	C	D	N	POS	P/N

WIRE RANGE
抱合電線断面積
INSULATION DIA
被覆外径

DIMENSIONS:
単位 粍
mm

TOLERANCES UNLESS OTHERWISE SPECIFIED:
一般公差
10 : ±0.2
30 >10 : ±0.25
100 >30 : ±0.3
ANGLE : ±0.3°

MATERIAL
材料
1

FINISH
仕上

DWN K.IKEDA 31/OCT/'95
CHK Y.ISHIKAWA 31/OCT/'95
APVD S.MANABE 1/NOV/'95
PRODUCT SPEC
製品規格
108-5453
APPLICATION SPEC
取付適用規格
114-5206
WEIGHT T1

TE Connectivity

NAME
名称
2列 タブ ハウジング
フリーハンキング タイプ
DOUBLE ROW TAB HSG (FREE HANGING)
<DYNAMIC D-5200 M>

SIZE	CAGE CODE	DRAWING NO 番号
A3	00779	917808

CUSTOMER DRAWING

SCALE 尺度 2-1 SHEET 1 OF 1 REV A3

顧客用図面